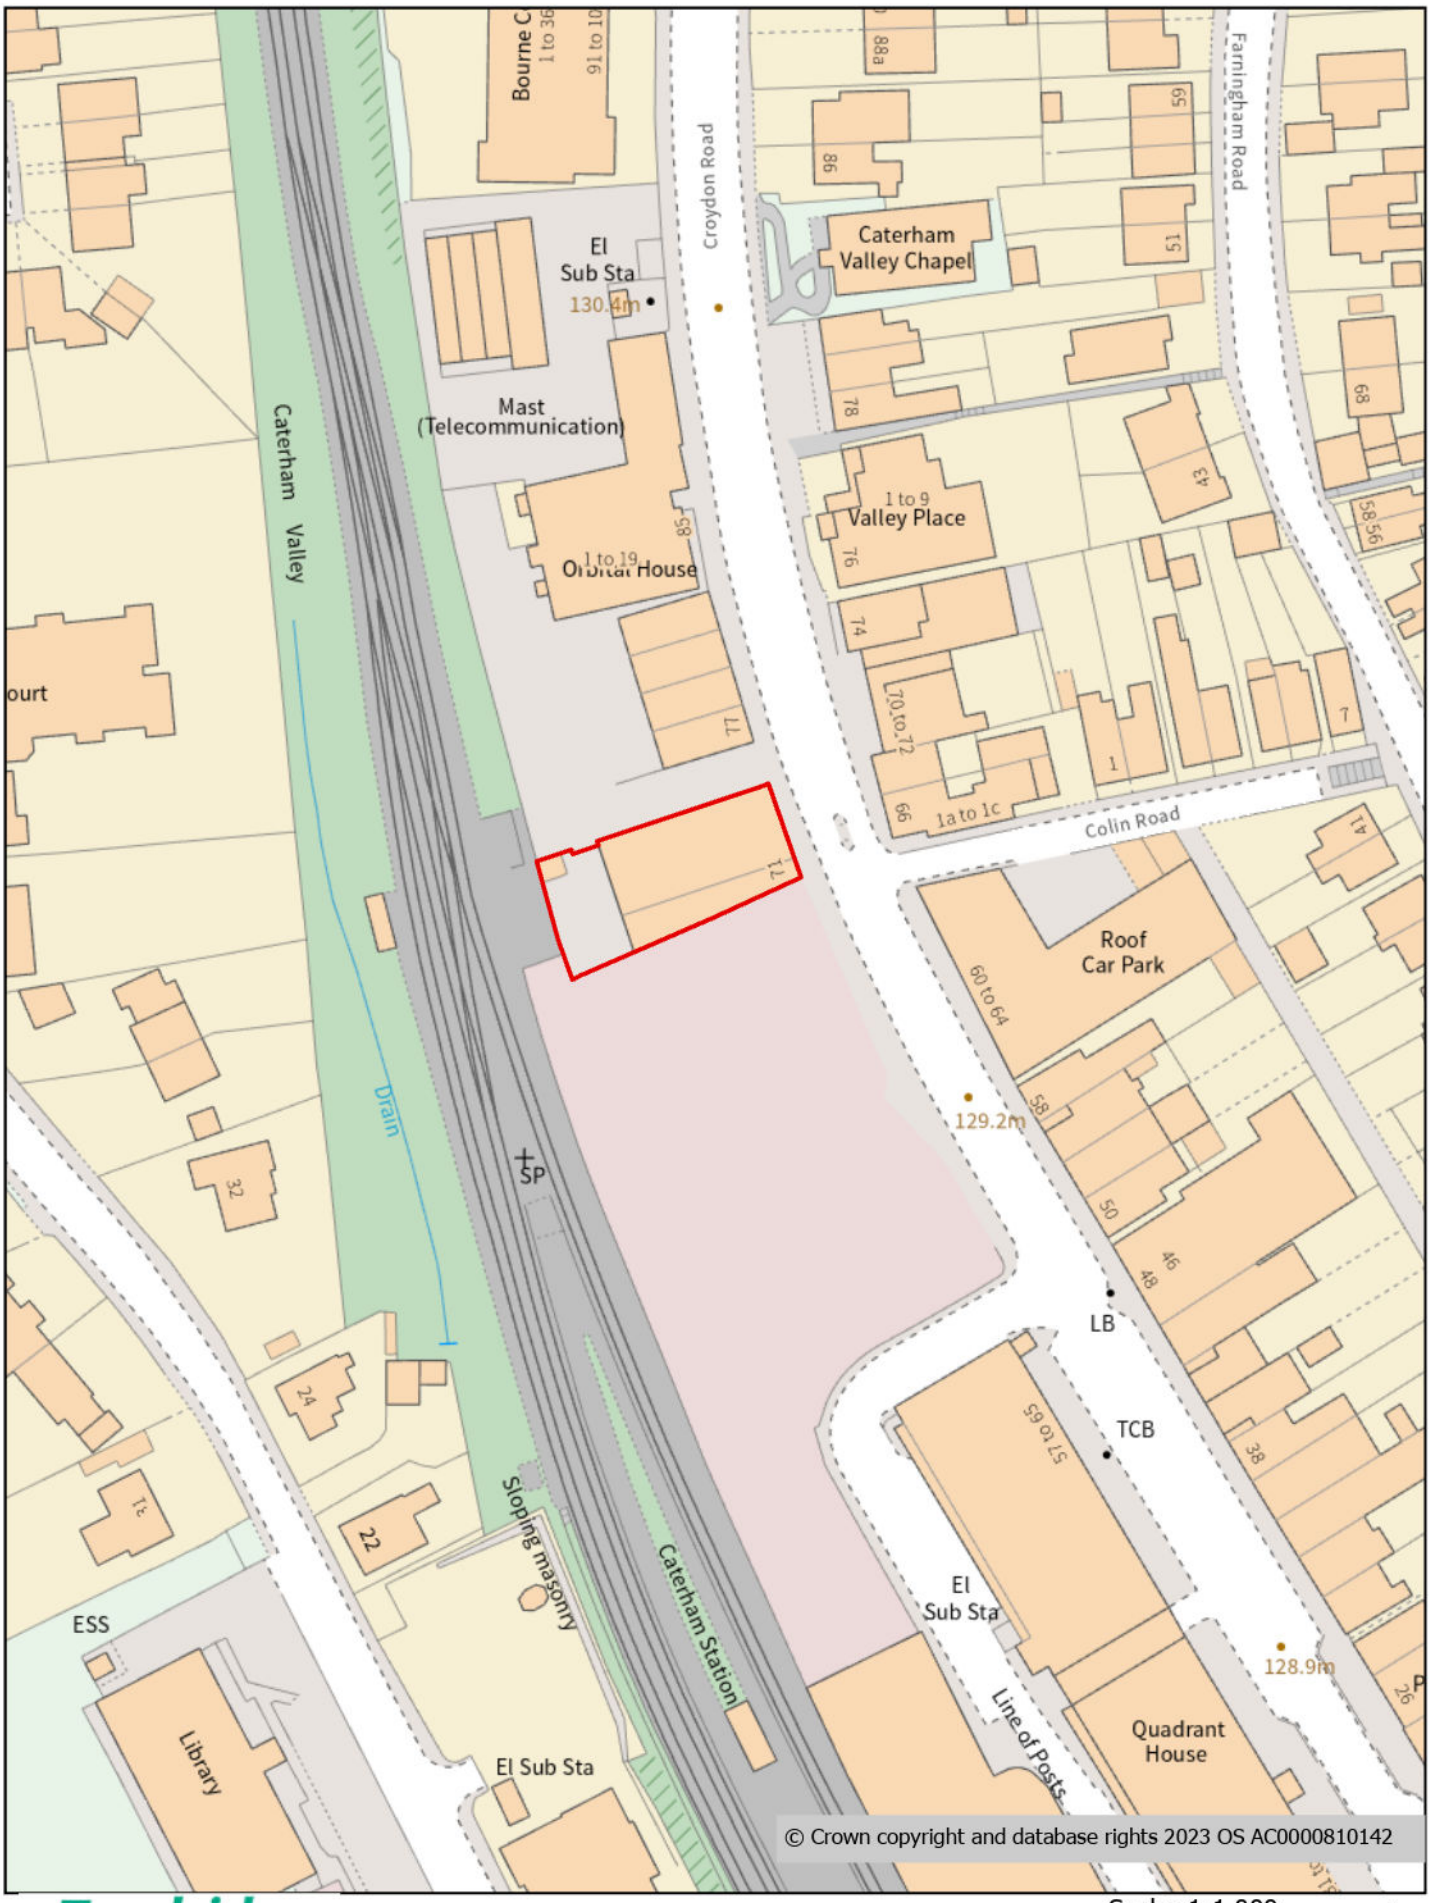

Scale: 1:1,000

Tandridge District Council

Avante,
71 Croydon Road,
Caterham, Surrey, CR3 6EX

TA/2023/422